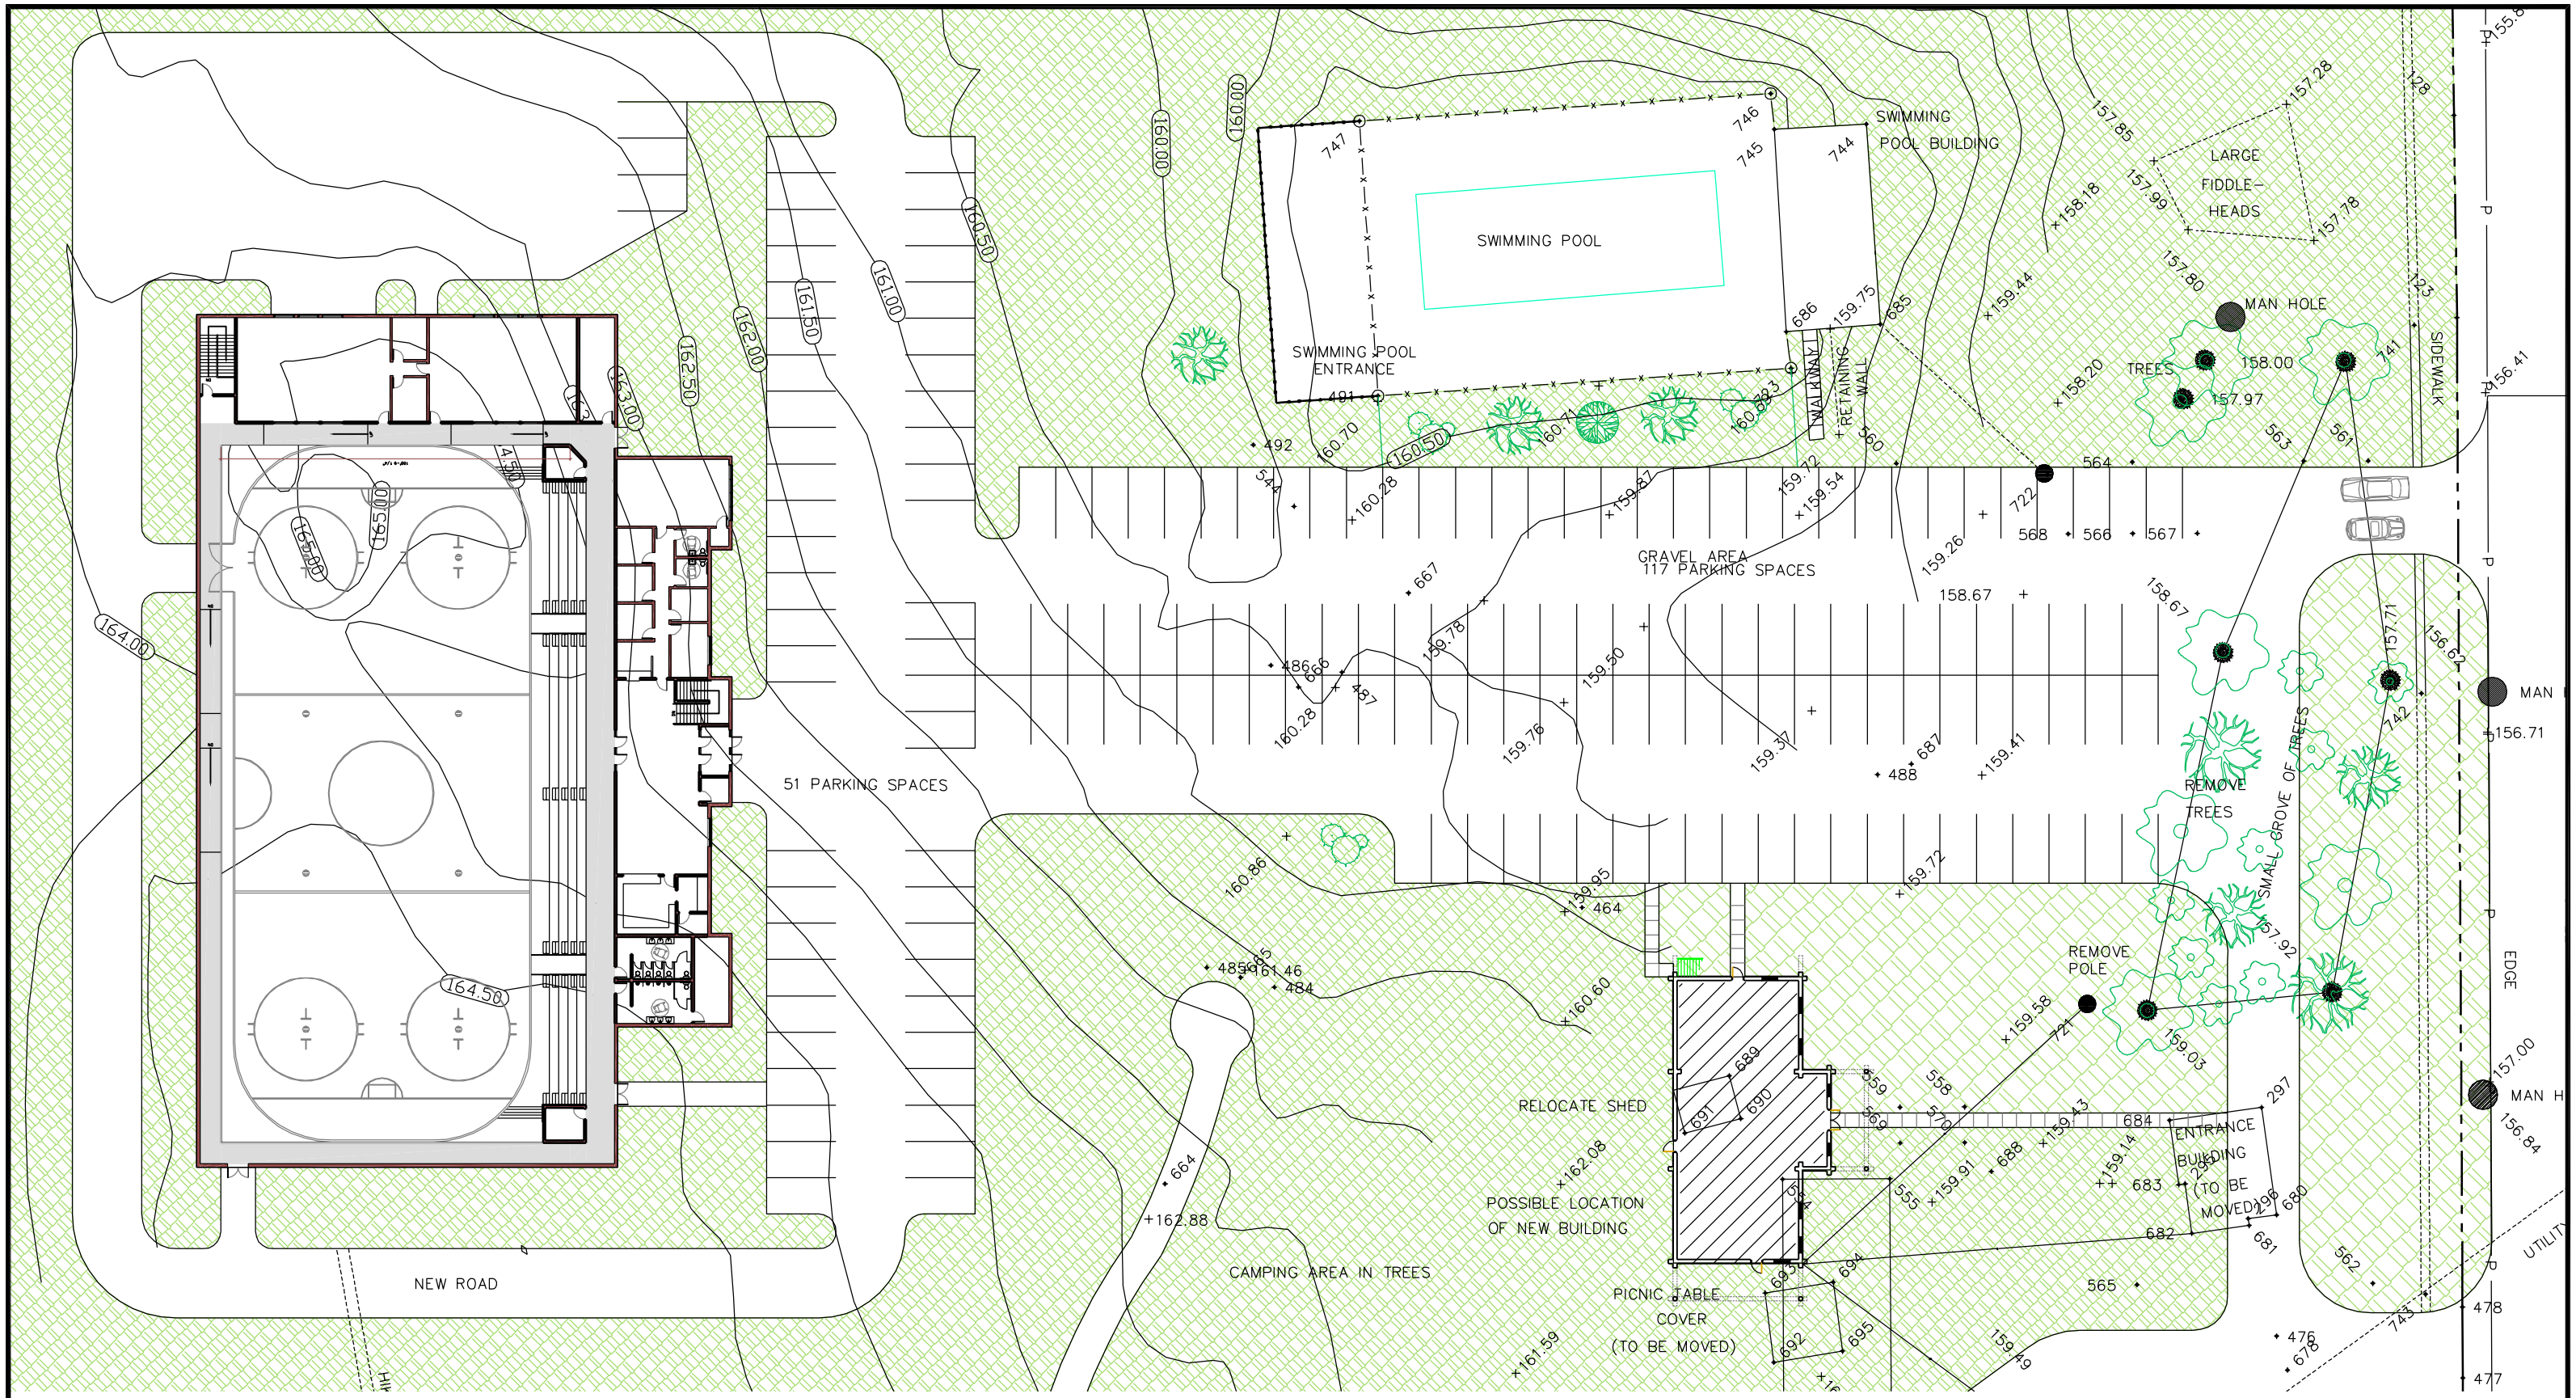

BA ROMA ARCHITECT LIMITED

Phone: (506) 652-6970
Fax: (506) 652-9556
email: baroma@nb.aibn.com

80 Spring Street
Saint John, New Brunswick
E2K 3X5

Project Name: TOBIQUE PLEX ARENA	Cad Ref: 0511-SCH 17 SITE PLAN	Scale: NTS	DWG. No. A1.1
	Drawn By: JON PITMAN	Date: JUNE. 20, 2006	
Drawing Name: SITE PLAN	Checked By: BLAIR A ROMA	Project No: 0511	